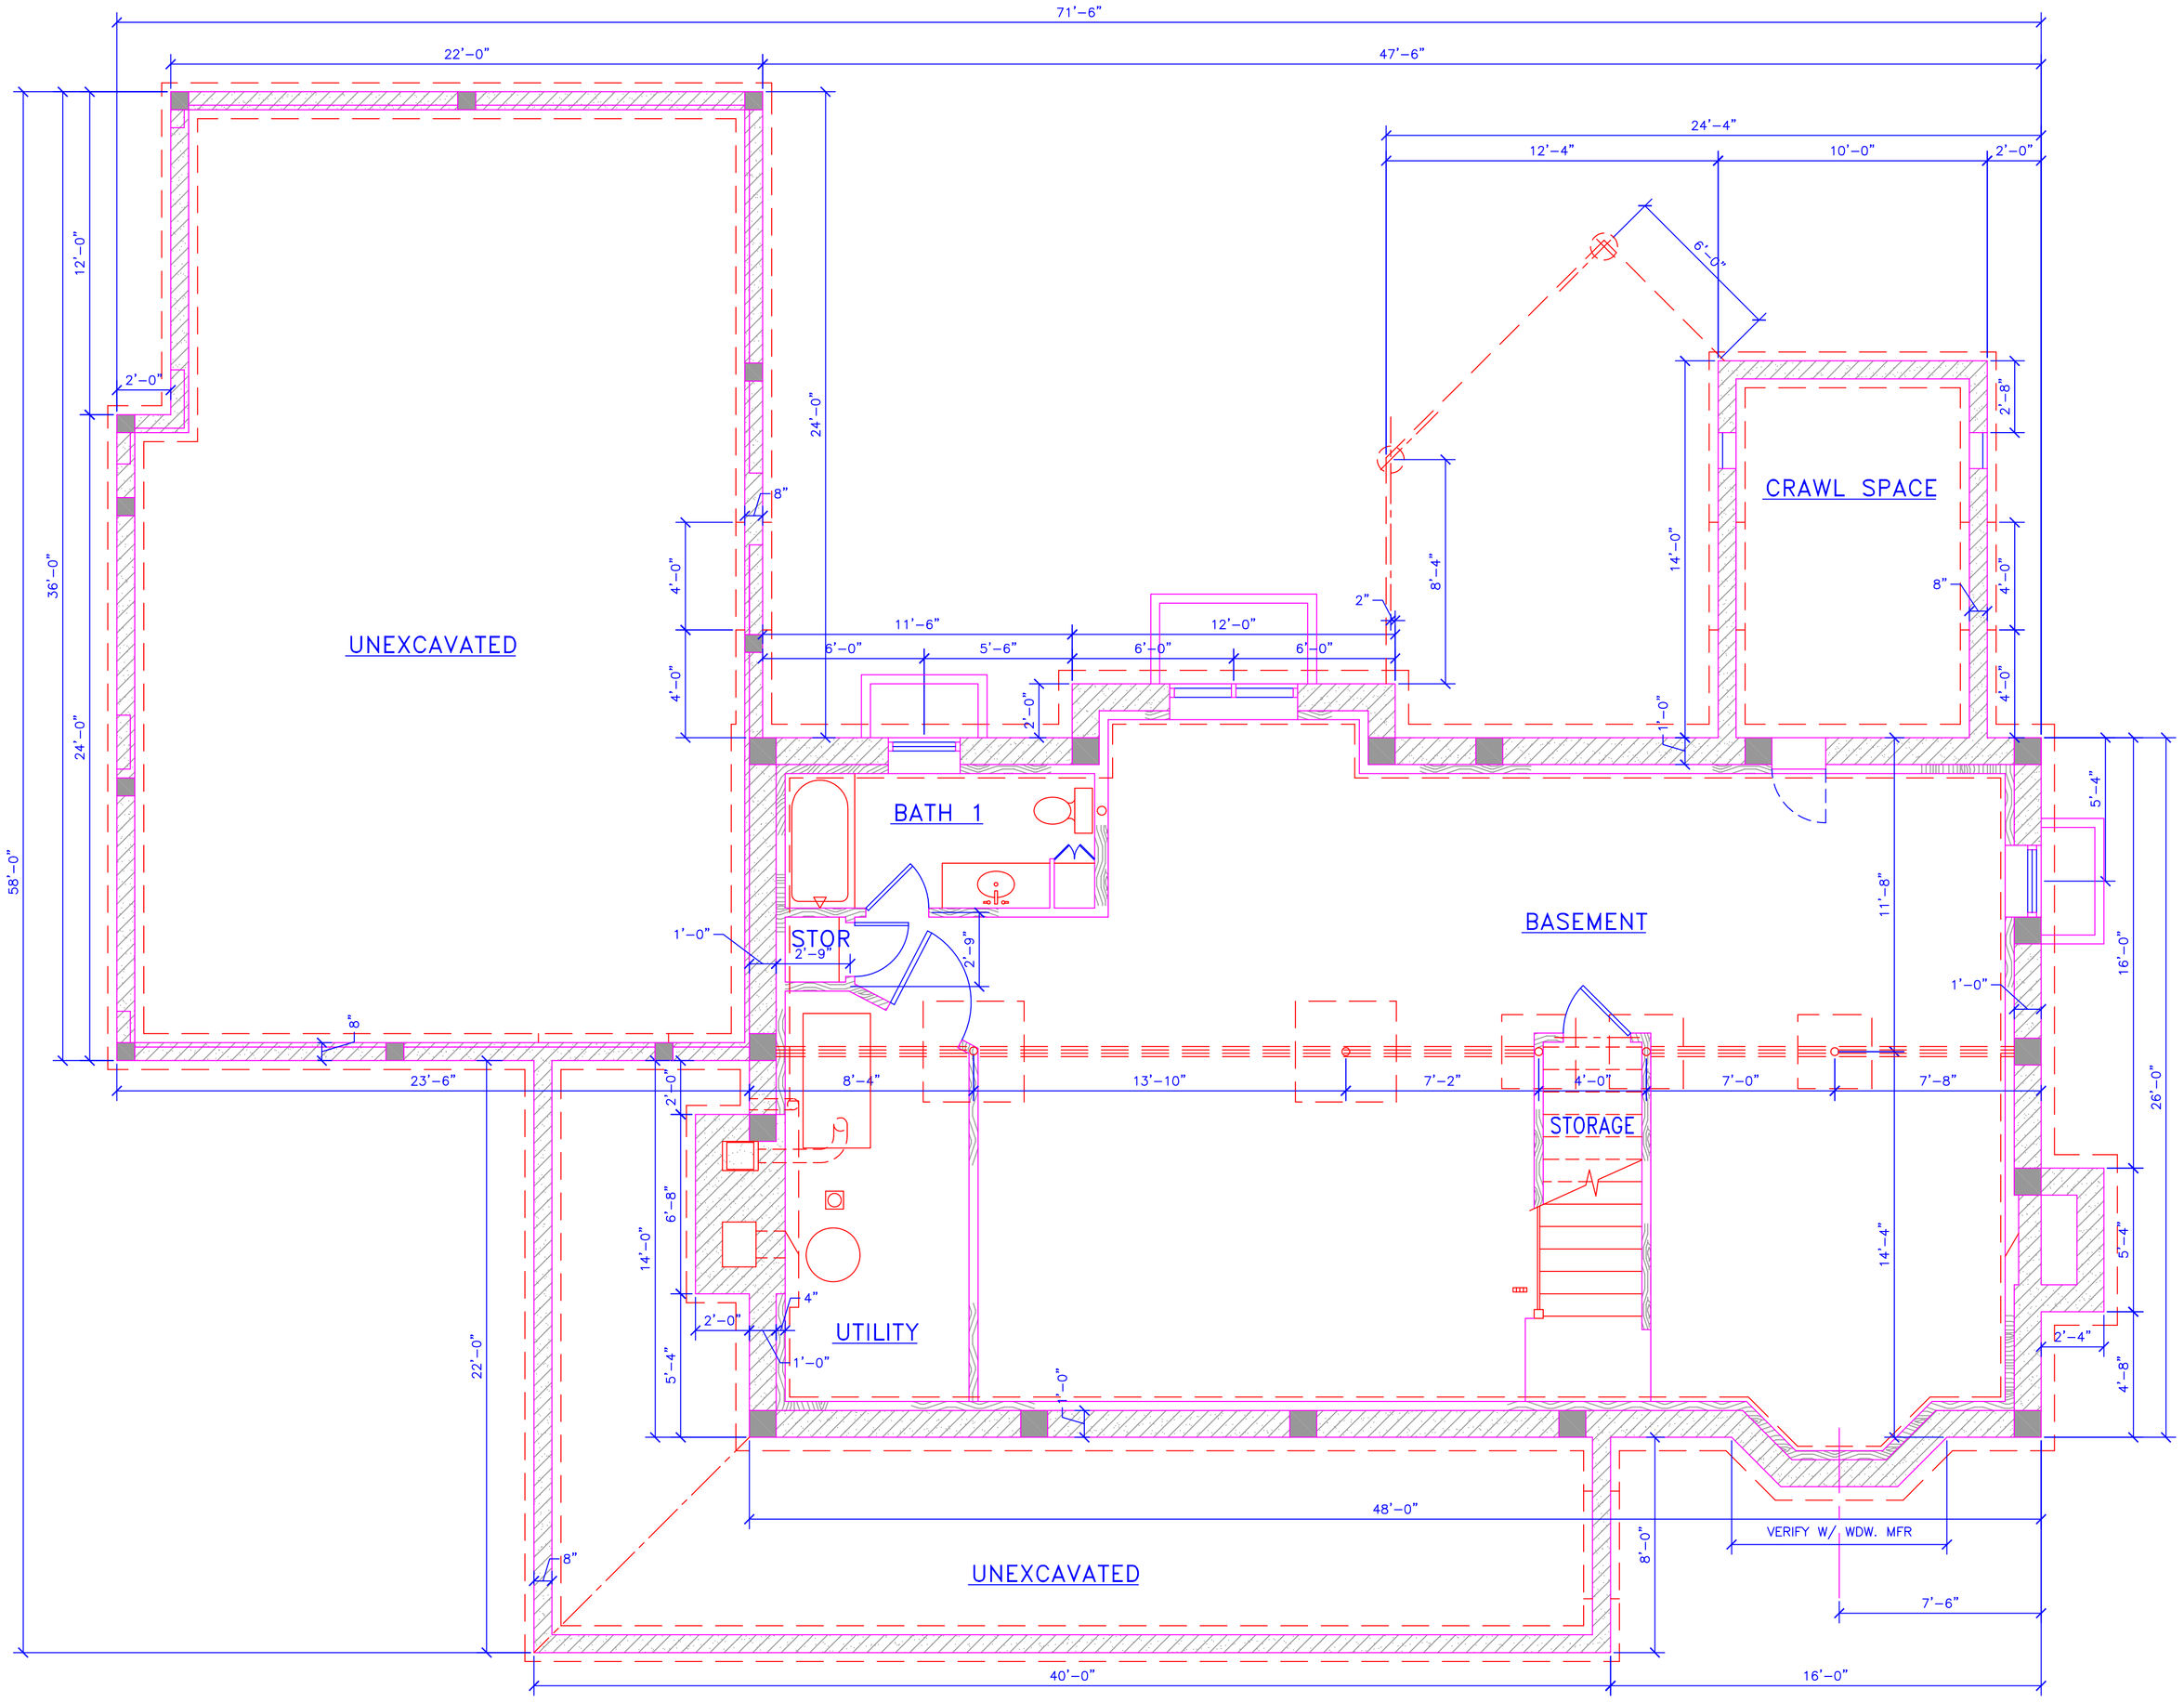

BASEMENT FLOOR PLAN

1/4" = 1'-0"

GLOBAL ASSOCIATES

www.convert2cad.com